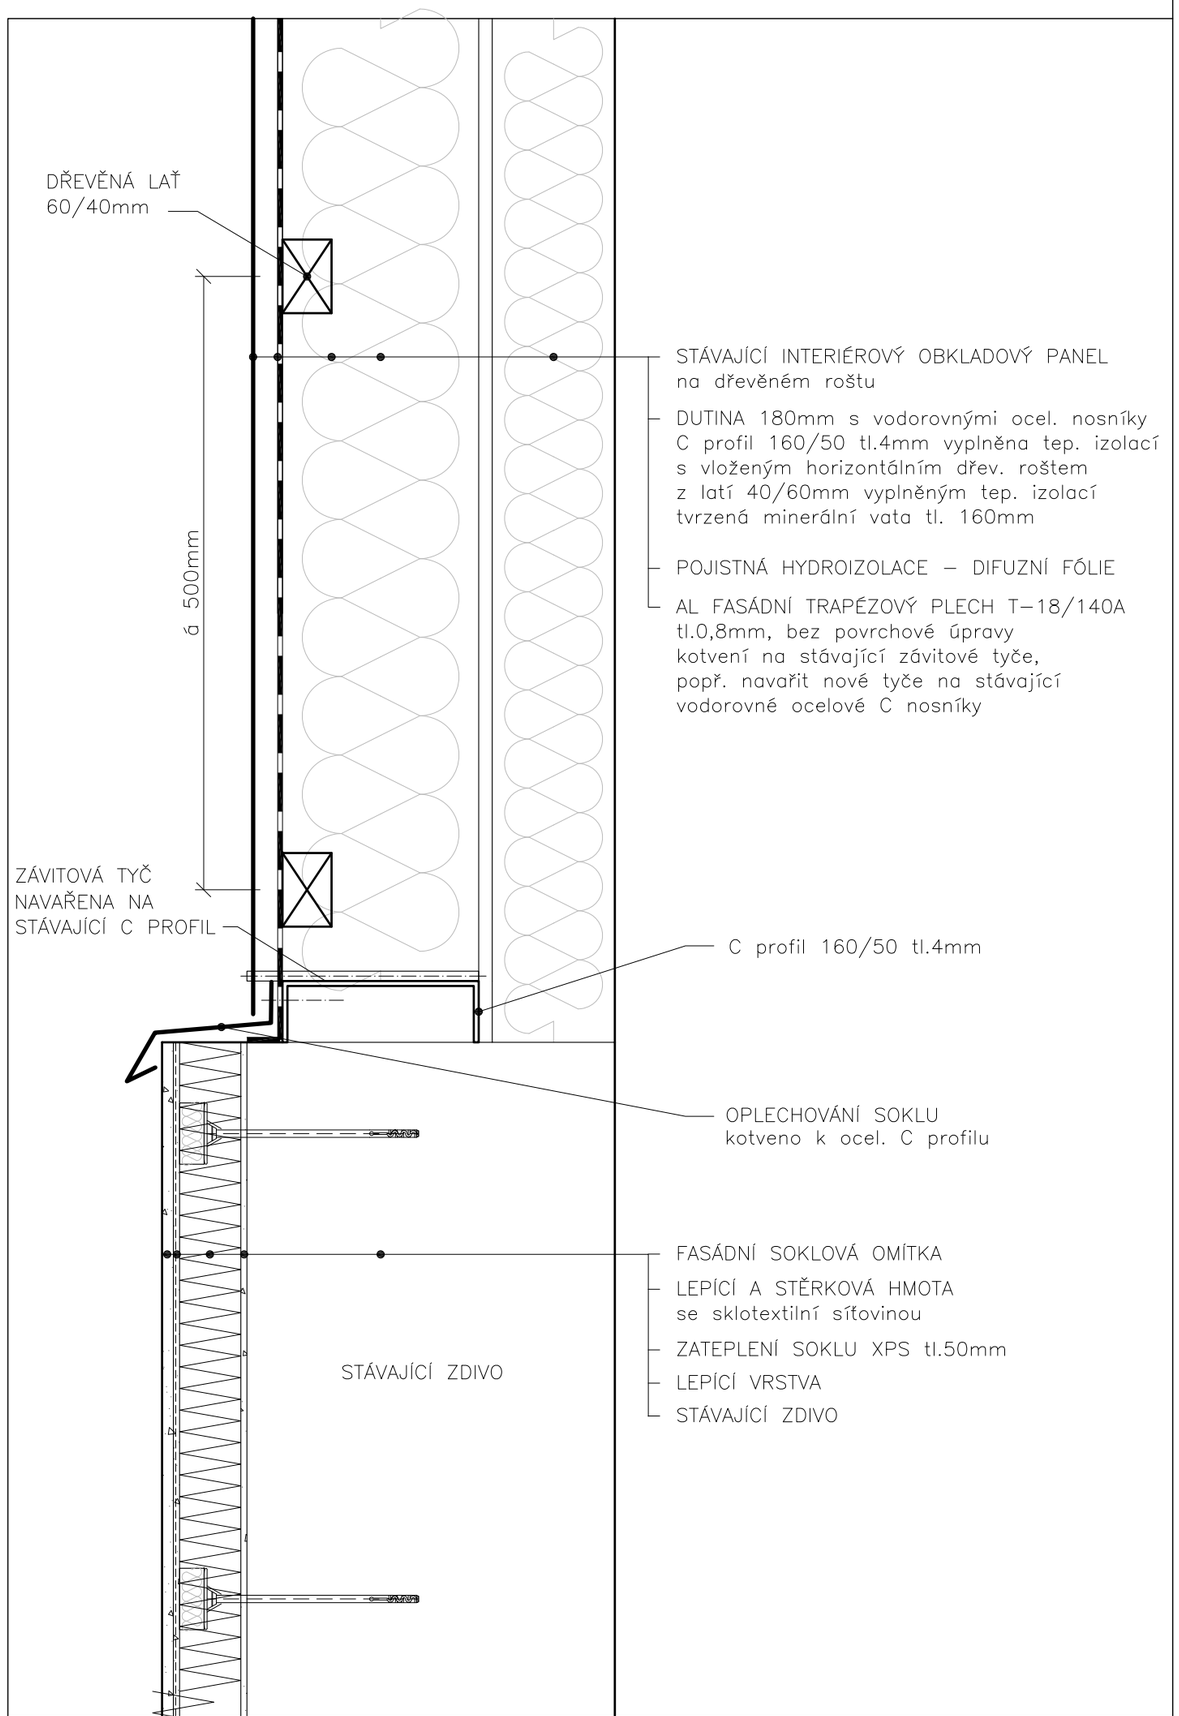


| | | | |
|---|---|---|---|
| JTSK | ±0,000 = vztažena k podlaze 1.NP | | © RH-ARCH 2021 |

This drawing specification is our property for which we reserve all rights, including those relating to patents or registered designs.
It must not be reproduced or used therwise or available to any third party without our prior permission in writing.

| | | | |
|---|---|---|---|
| | | | |
| | | | |
| | | | |
| | | | |
| | | | |
| datum: | změna: | zakreslil: | index: |

RH-ARCHITEKTI s.r.o.
Vltavská 207/20, CZ-15000 Praha 5
IČO: 27154483, DIČ: CZ27154483
E-mail: info@rh-architekti.cz, www.rh-architekti.cz

| | | | |
|---|---|---|---|
| architekt: | RH-ARCH | kontroloval: | Ing.arch. Radim HUCL |
| kreslil: | Ing.arch. Ondřej Zámečník | odp.projektant: | Ing.arch. Radim HUCL |
| | | | |

| | | | | | |
|---|---|---|---|---|---|
| akce: | HALY ČZU PRAHA<br>STAVEBNÍ ÚPRAVY – MODERNIZACE OBVODOVÉHO PLÁŠTĚ<br>parc.č. 1627/24 a 1627/25, k.ú. Suchdol [729981]<br>Praha 6 – Suchdol | | | | |
| investor: | ČZU v Praze, Kamýcká 129, Suchdol, 16500 Praha 6 | | | | IČO:60460709 |
| stupeň: | DPS | archivní číslo | RH A-383 | archivní index: | DPS D-52 |
| měřítko: | 1 : 5 | formát: | 2x1 A4 | datum: | 07.2021 |
| obsah: | DETAIL ZATEPLENÍ SOKLU | | | | |
| číslo kopie: | | | | | číslo výkresu: D-52 |