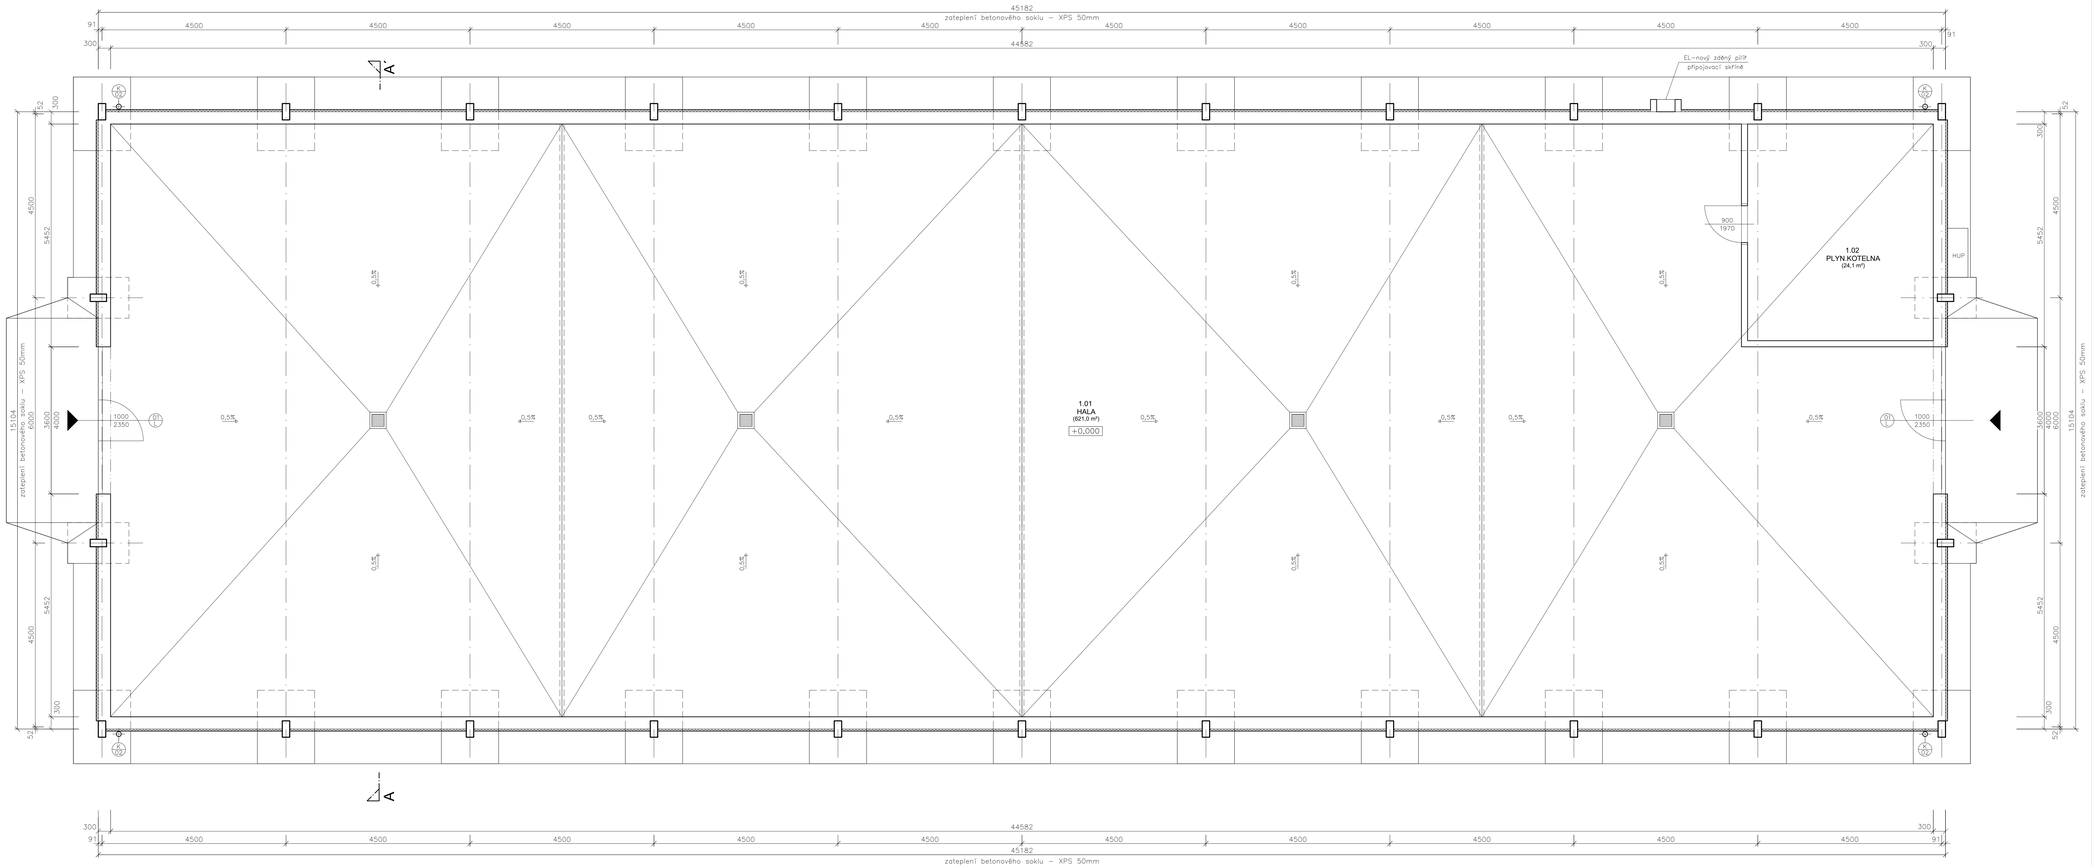

LEGENDA:	
	STAVAJÍCÍ KONSTRUKCE
	TEPELNÁ IZOLACE – XPS tl.50mm

JTSK	±0,000 = VZTAŽENA K PODLAZE 1.NP	© RH-ARCH 2021

This drawing specification is our property for which we reserve all rights, including those relating to patents or registered designs. It must not be reproduced or used therwise or available to any third party without our prior permission in writing.

RH-ARCHITEKTI s.r.o.
Vltavská 207/20, CZ–15000 Praha 5
IČO: 72229225, DIČ: CZ7410202096
E–mail: info@rh–architekti.cz, www.rh–architekti.cz

architekt:	RH–ARCH	kontroloval:	Ing.arch. Radim HUCL
kreslil:	Ing.arch. Ondřej Zámečník	odp.projektant:	Ing.arch. Radim HUCL

akce:	HALY ČZU PRAHA STAVEBNÍ ÚPRAVY – MODERNIZACE OBVODOVÉHO PLÁŠTĚ parc.č. 1627/24 a 1627/25, k.ú. Suchdol [729981] Praha 6 – Suchdol				
investor:	ČZU v Praze, Kamýcká 129, Suchdol, 16500 Praha 6				IČO:60460709
stupeň:	DPS	archivní číslo	RH A–383	archivní index:	DPS D–02
měřítko:	1 : 50	formát:	6x2 A4	datum:	07.2021
obsah:	PŮDORYS 1.NP V ÚROVNI SOKLU SO-01 HALA č.1 NOVÝ NÁVRH				
číslo kopie:				číslo výkresu:	D-02