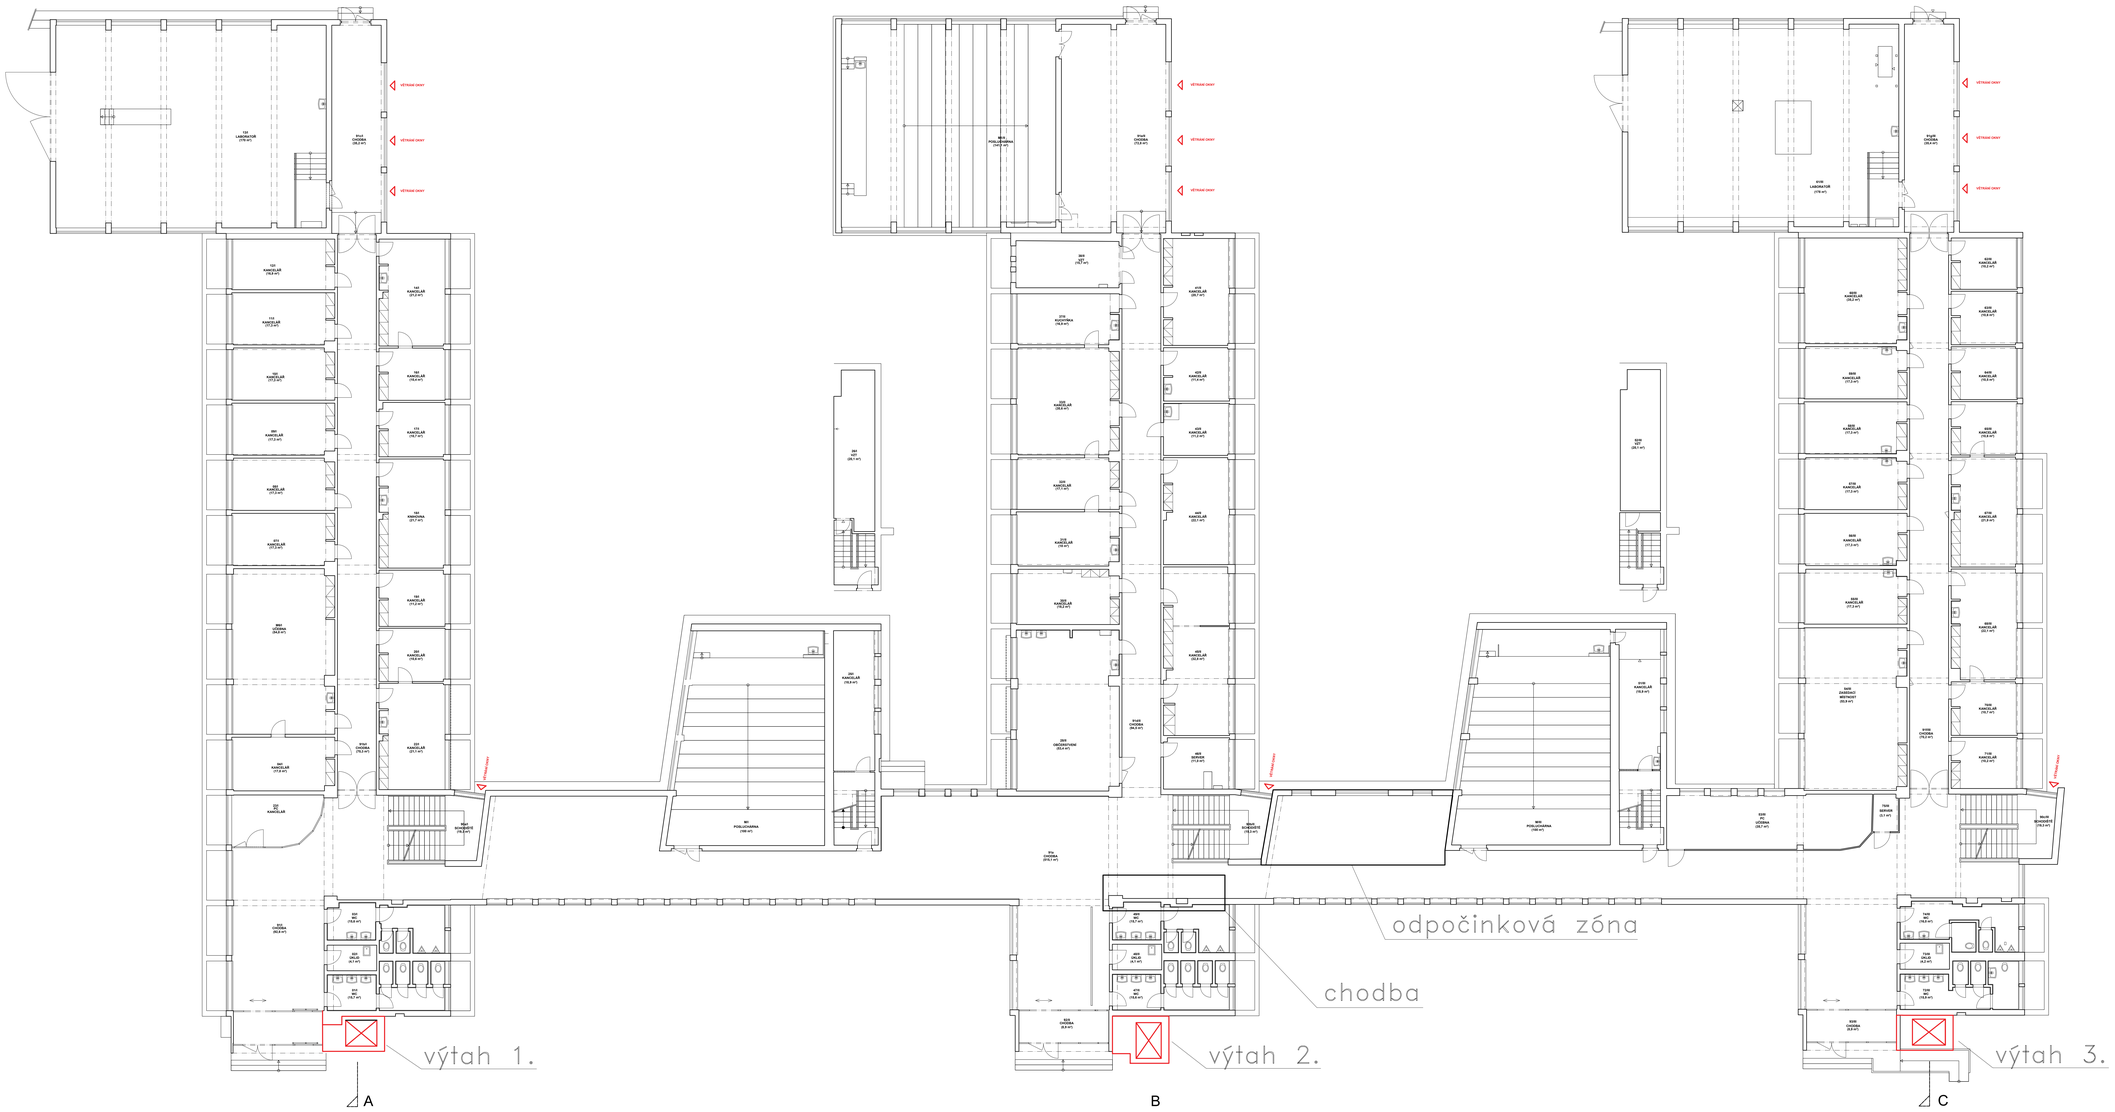

BUDOVA I

BUDOVA II

BUDOVA III

LEGENDA:				
	STÁVAJÍCÍ KONSTRUKCE			
JTSK	±0,000 = VZTAŽENA K PODLAZE 1.NP			© RH-ARCH 2023

This drawing specification is our property for which we reserve all rights, including those relating to patents or registered designs. It must not be reproduced or used therwise or available to any third party without our prior permission in writing.

datum:	změna:	zakreslil:	index:

RH-ARCHITEKTI s.r.o.
Vltavská 207/20, CZ-15000 Praha 5
ČO: 72229225, DIČ: CZ7410202096
E-mail: info@rh-architekti.cz, www.rh-architekti.cz

architekt:	RH-ARCH	kontroloval:	Ing.arch. Radim HUCL
kreslil:	Štefanida Šromková	odp.projektant:	Ing.arch. Radim HUCL

akce:	VÝTAHY TF ČZU PRAHA – ZŘÍZENÍ BEZBARIÉROVÉHO VSTUPU A PROVOZU VŠECH PODLAŽÍ HLAVNÍ BUDOVY parc.č. 1640 k.ú. Suchdol [729981] obec: Praha [554782]				
investor:	ČZU v Praze, Kamýcká 129, Suchdol, 16500 Praha 6				IČO:60460709
stupeň:	DPS	archivní číslo:	RH A-404	archivní index:	DPS D-03
měřítko:	1:100	formát:	7x3 A4	datum:	06.2023
obsah:	CELKOVÝ PŮDORYS TECHNICÉ FAKULTY 1.NP				
číslo kopie:					číslo výkresu: D-03